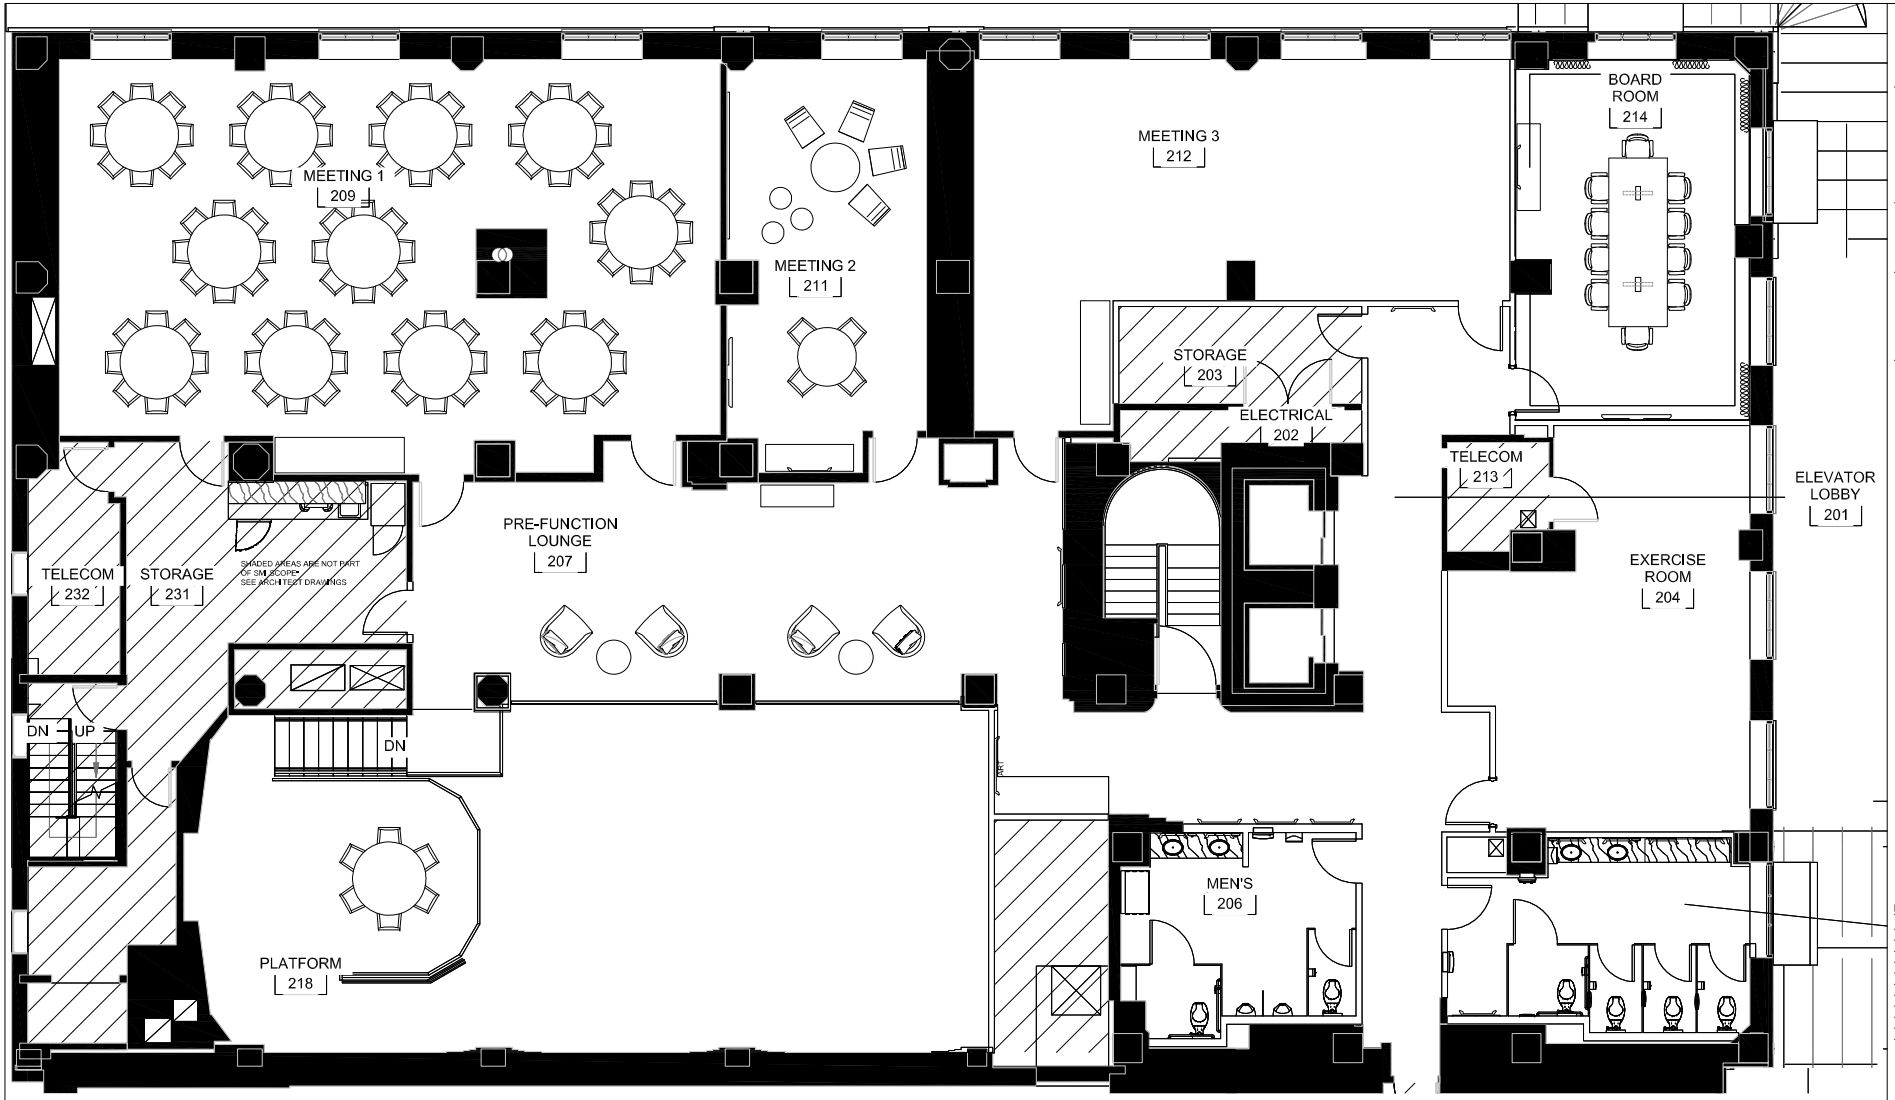

1 LEVEL 2 FURNITURE PLAN

NTS

LEGEND

XXXX — FF&E SPECIFICATION ITEM NUMBER

SUSAN MARINELLO
INTERIORS
119 South Main Street, Suite 307 • Seattle, WA 98104
Tel 206.344.3551 • Fax 206.344.3552
susanmarinello.com

ROOSEVELT HOTEL
1531 7th Ave
Seattle, WA 98101

ROOSEVELT HOTEL LOBBY
SEATTLE, WA

NOT FOR CONSTRUCTION

REVISIONS:

CONSTRUCTION DOCUMENT
90% SET

DATE: January 20, 2017
JOB NUMBER:
COB LAND USE NUMBER:
COB PHASE 1 PERMIT:
COB PHASE 2 PERMIT:
DRAWING:
APPROVAL:

kq

FURNITURE PLAN
LEVEL 2

ID2.03